

IND.  
Township No. VII North, Range No. VII East. Surveyed by Arthur Henrie 1806.

Quantity 10,982.85 added to the part north of the Indian Boundary.

Quality of the Soil on the Interior Section Lines

Between Sections	Quality &c.
35. 36	Level, timber, Beech & Hick
25. 36	Same
25. 26	do
24. 25	do
23. 24	do
13. 24	do
13. 14	do
12. 13	do
11. 12	do
11. 14	do
34. 35	do
26. 35	Rolling, timber, Beech &c.
26. 27	Same
23. 26	Level, timber, Beech
22. 23	do
14. 23	do
14. 15	do
15. 22	do
33. 34	do
27. 34	do
27. 28	do
22. 27	do
21. 22	do
32. 33	—
28. 33	Level, timber, Beech
28. 29	do
21. 28	do
20. 21	Good farming land
20. 29	do
31. 32	do
24. 32	Level, timber, Beech
30. 31	Same
29. 30	do



Township N7 South, Range N7 East of the Merid.

Interior Section corners

Quarter section corners continued

2 PM

Exterior Party	Bearing true	Inches diam	Course true	Links dist	Quality to	Section corners	Bearing true	Inches diam	Course true	Links dist	Section corners	Bearing true	Inches diam	Course true	Links dist	Section corners	Bearing true	Inches diam	Course true	Links dist
A	Beech	8	South	5		22.22.33.34	Sugar	12	S 70 E	70	Sto Hat	1	Beech	10	N 70 E	6	17			
a	Sapapins	18	North	6		25.26.27.28	Elm	20	S 34 W	21		2	do	12	S 8 W	6	14			
B	W. oak	12	N. 56 W.	3		15.16.17.18	Beech	30	S 23 W	44		3	Beech	15	S 31 W	6	14			
b	Elm	18	N. 87 E.	18		11.12.13.14	Beech	15	S 43 W	6		4	do	15	N 62 E	6	16			
C	Beech	20	N. 60 E.	15		26.27.28.29	do	14	S 11 W	18		5	do	18	N 58 E	6	6			
c	do	26	S. 81 W.	16		11.12.13.14	do	17	S 60 E	13		6	do	6	N 3 W	6	58			
D	Beech	8	N. 29 W.	14		20.21.22.23	do	24	S 43 E	21		7	do	10	N 11 W	6	23			
d	Sugar	17	N. 87 E.	4		22.23.24.25	Beech	24	S 10 E	13		8	do	15	S 13 E	6	41			
E	W. oak	29	S. 57 W.	30		27.28.29.30	Poplar	6	N. 72 W.	28		9	do	10	N 25 E	6	12			
e	Sugar	17	N. 46 E.	17		14.15.16.17	Beech	10	S 9 E	43		10	do	20	S 30 E	6	3			
F	Beech	10	S. 40 W.	11		27.28.29.30	do	12	N. 24 W.	29		11	do	6	S 10 W	6	54			
f	do	5	S. 47 E.	10		21.22.23.24	Sugar	4	S 10 W	40		12	do	15	N 57 E	6	9			
G	Beech	20	N. 71 E.	52		27.28.29.30	Elm	15	S 13 E	28		13	do	10	S 5 W	6	30			
g	do	15	S. 30 W.	5		21.22.23.24	Beech	8	S 40 W	15		14	do	8	N 50 W	6	10			
H	Beech	10	N. 85 E.	14		23.24.25.26	do	10	N 72 E	11		15	do	20	S 47 E	6	17			
h	do	6	S. 69 W.	14		20.21.22.23	Elm	12	S 17 E	14		16	do	10	S 23 E	6	26			
I	Dogwood	6	S. 60 E.	4		24.25.26.27	Beech	5	N. 51 E	9		17	do	10	N 86 W	6	17			
i	W. oak	15	S. 56 W.	19		27.28.29.30	Poplar	6	S 58 E	5		18	do	15	N 16 W	6	27			
K	Beech	20	S. 16 E.	27																
k	W. oak	10	S. 34 W.	37																
L	Beech	8	S. 47 W.	3	From L to M, Level; Beech Oak															
l	do	15	N. 62 E.	9																
M	Beech	16	N. 7 E.	15																
m	do	3	S. 2 W.	19																
N	W. oak	12	N. 55 W.	12	M to N, Rich, oak, sugar &c.															
n	Beech	12	N. 53 E.	10																
o	Sugar	12	S. 39 W.	20																
o	W. Walnut	17	N. 16 E.	27																
P	Elm	14	S. 27 E.	6	N to O, Same															
p	Beech	6	S. 2 E.	16																
q	Beech	12	N. 85 W.	6																
q	Sugar	12	S. 70 E.	13																
Q	W. oak	36	N. 53 E.	31	O to P, Pretty good; Oak															
o	W. oak	30	S. 38 W.	48																
o	Sugar	12	S. 53 W.	26																
P	Beech	18	S. 63 E.	28																
p	Poplar	36	N. 19 W.	8	P to Q, Same															
p	Beech	16	N. 11 E.	29																
r	W. oak	24	N. 65 W.	25																
R	Beech	12	S. 72 E.	14																
r	Beech	8	N. 42 W.	4	Q to R, Good; Beech & Oak															
Q	W. oak	12	S. 30 E.	20																
q	Beech	8	S. 46 E.	14																
q	do	76	S. 69 W.	26																
R	Beech	12	S. 83 W.	18																
r	do	12	N. 40 E.	16	R to S, Level; Beech															
r	Beech	12	S. 33 W.	20																
S	do	8	North	27																
s	Poplar	36	N. 69 E.	19	S to T, Same															
s	Beech	12	West	27																
s	Beech	10	N. 84 E.	13																
T	do	12	N. 78 W.	32																
T	Beech	3	N. 14 W.	24	T to U, Same															
t	do	10	S. 5 W.	16																
t	Beech	10	N. 68 W.	10																
U	do	9	S. 52 E.	24																
U	Beech	30	S. 40 E.	17	U to V, Level; Beech & Oak															
u	do	12	N. 9 W.	27																
u	Sugar	12	N. 84 W.	8																
V	Beech	18	S. 74 E.	40																
v	Beech	10	S. 36 W.	8	V to W, Same															
v	do	16	N. 51 E.	10																
v	Beech	12	S. 30 W.	12																
W	do	7	N. 75 E.	29																
W																				
W																				


Quarter Section corners described

From	Bearing true	Inches diam	Course true	Links dist
P to B at 1	Beech		S 61 E	26
do	do	10	N 44 W	11
2	Hickory	20	S 82 E	14
3	Beech	24	S 63 W	15
do	do	8	S 80 E	15
4	do	10	S 22 E	13
5	Beech	10	N 79 W	17
do	do	6	N 34 E	9
6	Beech	10	N 57 E	11
do	do	10	N 36 E	14
7	Red bud	6	S 58 W	18
8	Elm	20	N 61 W	16
O to D at 1	Beech	10	S 70 E	27
2	Buckeye	16	N 73 W	33
3	Beech	20	S 8 E	28
4	Dogwood	5	S 23 W	29
5	Beech	15	N 31 W	8
6	do	12	S 15 W	19
7	Sugar	10	S 40 E	14
8	Beech	8	N 47 E	10
N to G at 1	Hickory	10	S 66 E	14
2	Beech	10	N 10 E	8
3	do	5	S 63 E	15
4	Beech	20	N 9 E	21
5	Sugar	6	S 40 E	31
M to I at 1	Beech	10	S 60 E	5
2	do	8	S 31 W	25
R to K at 1	Beech	12	S 4 E	40
2	do	8	N 5 E	11
3	Beech	40	S 6 E	33
4	do	10	S 67 E	10
5	Beech	10	S 79 W	5
6	Elm	6	S 70 E	15
7	Beech	10	S 14 E	21
8	do	10	N 81 E	15

Indiana  
HQ



Section 11, Township N. VII North, Range N. VII East of 2<sup>d</sup> Mer.

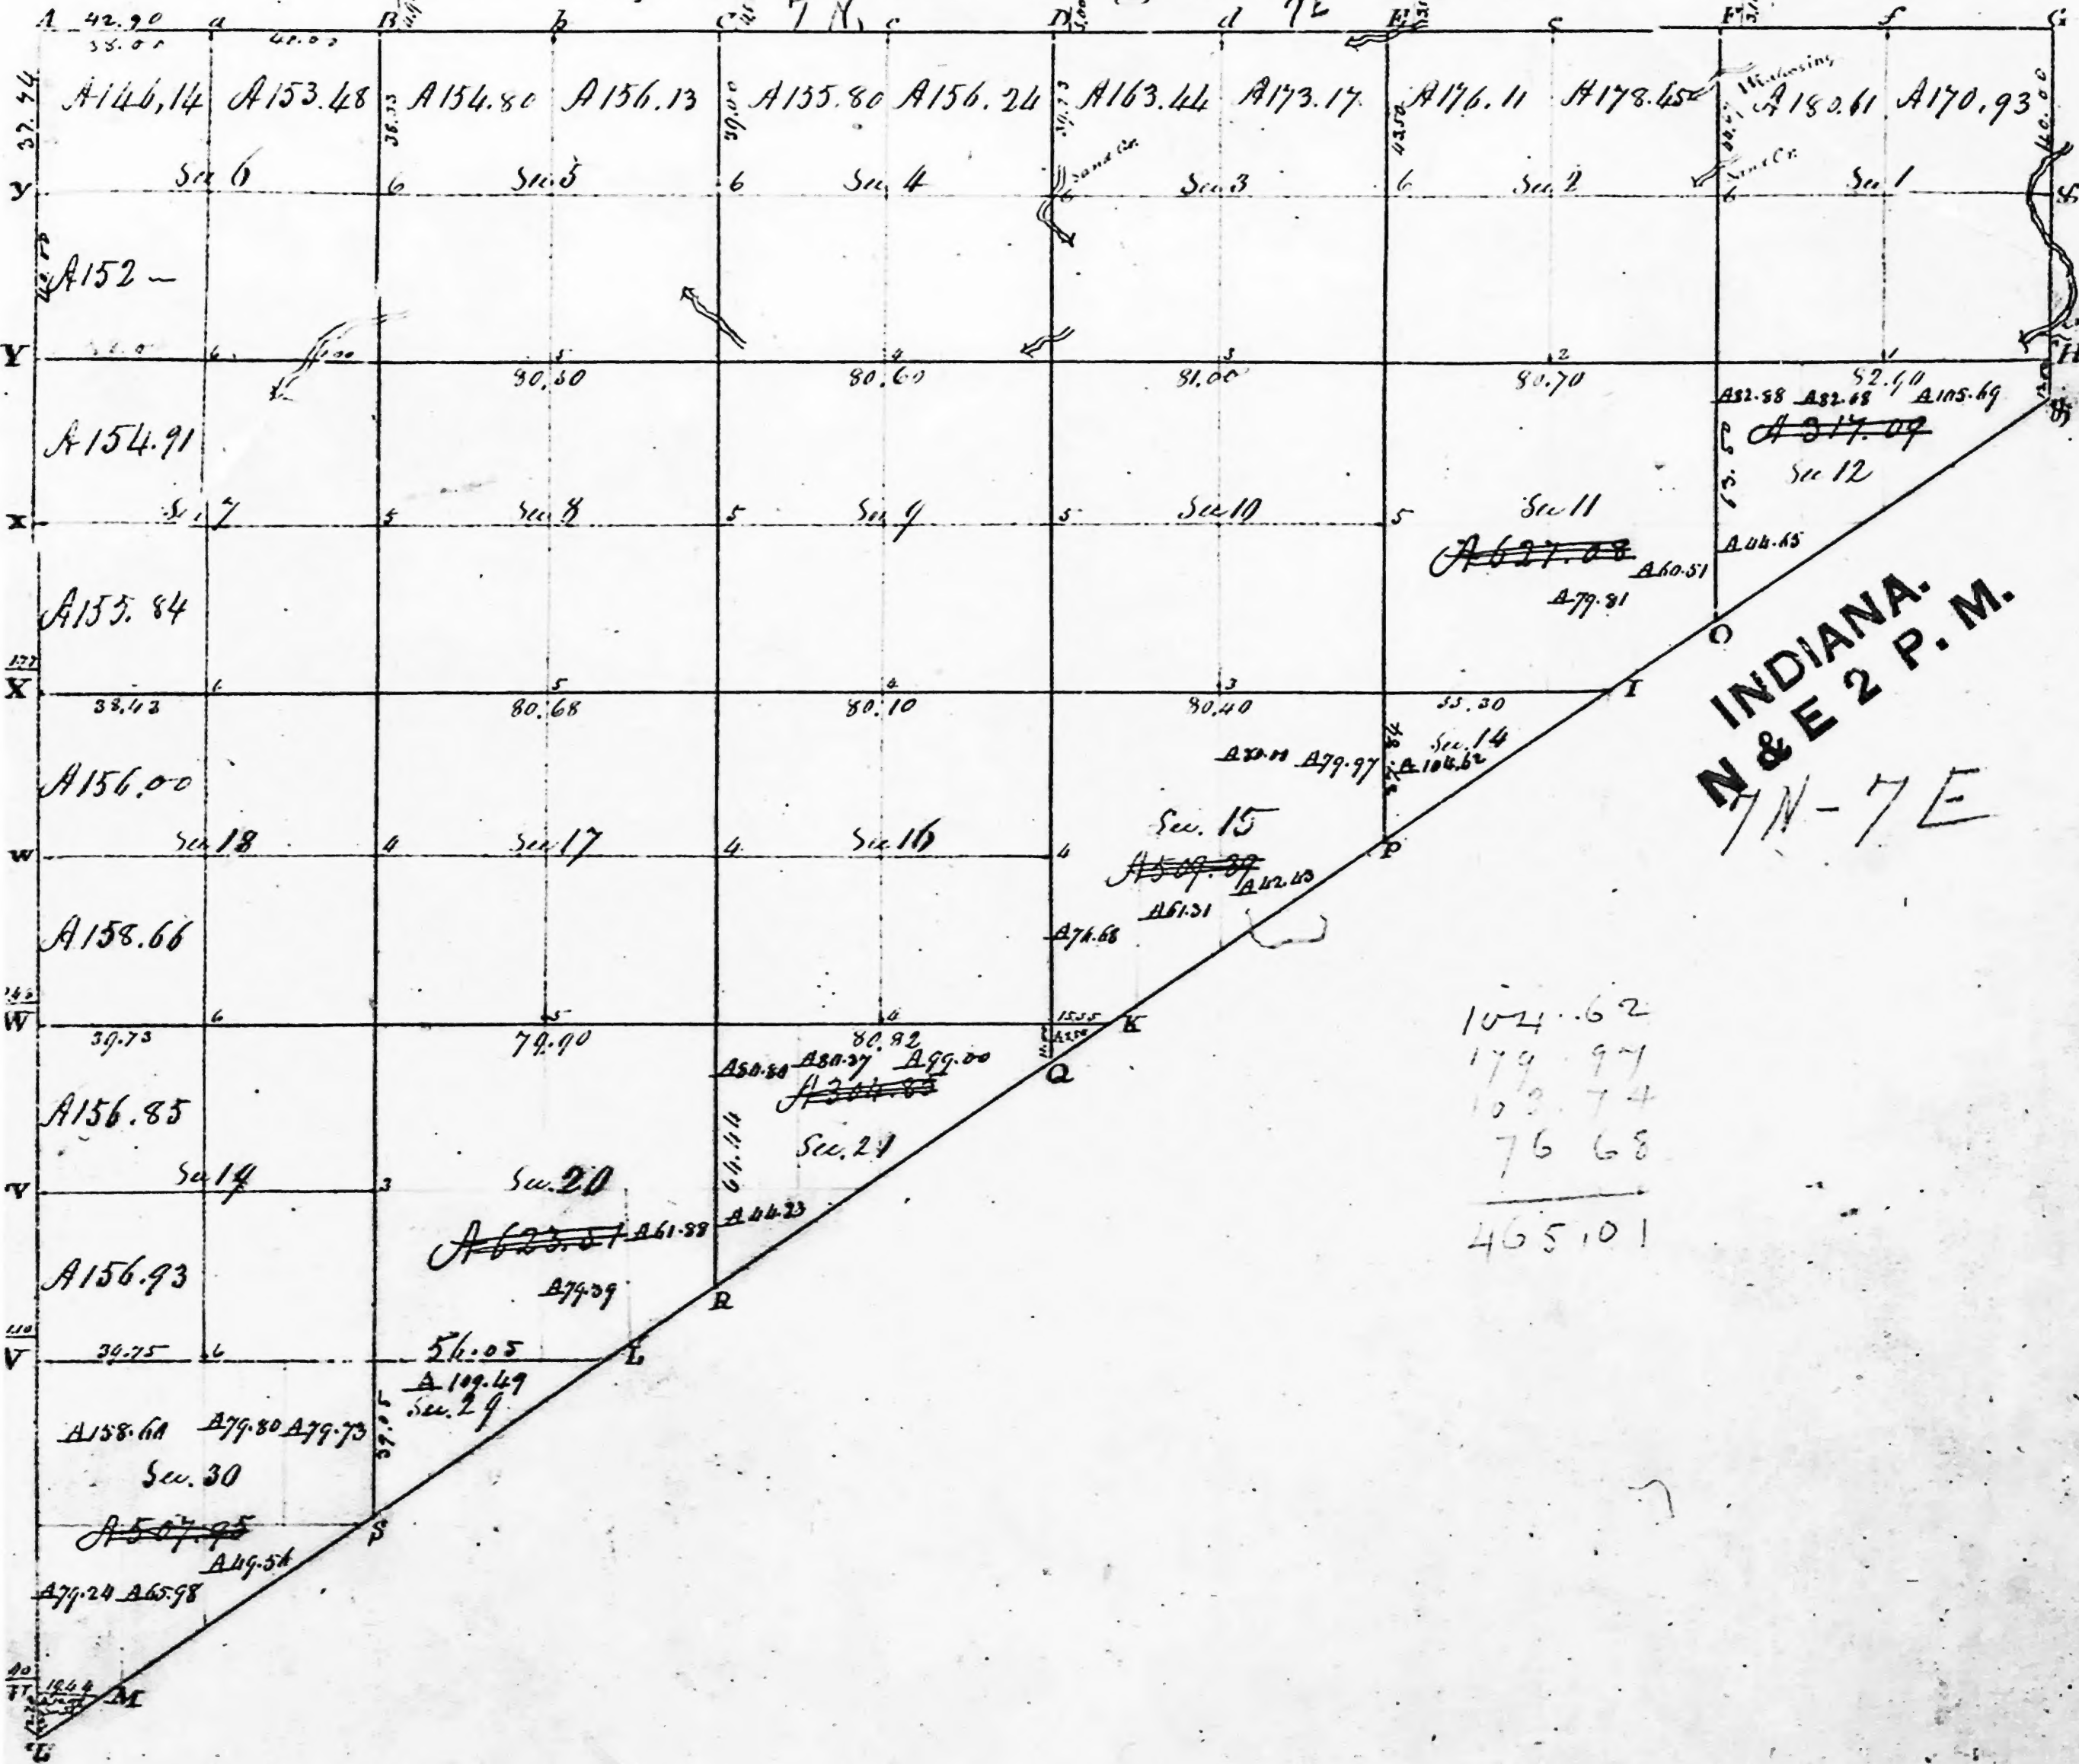

104.62  
179.97  
103.74  
76.68  
465.01

INDIANA.  
N & E 2 P. M.  
7N-7E

Scale of 40 chains to an inch

A true copy from the Original, on file in the Office,  
Surveyor General's Office, March 8<sup>th</sup> 1820.


Edward S. Allen, Secy Gen

14




Township N. 7 North, Range N. 7 East of 2<sup>nd</sup> Meridian

85-

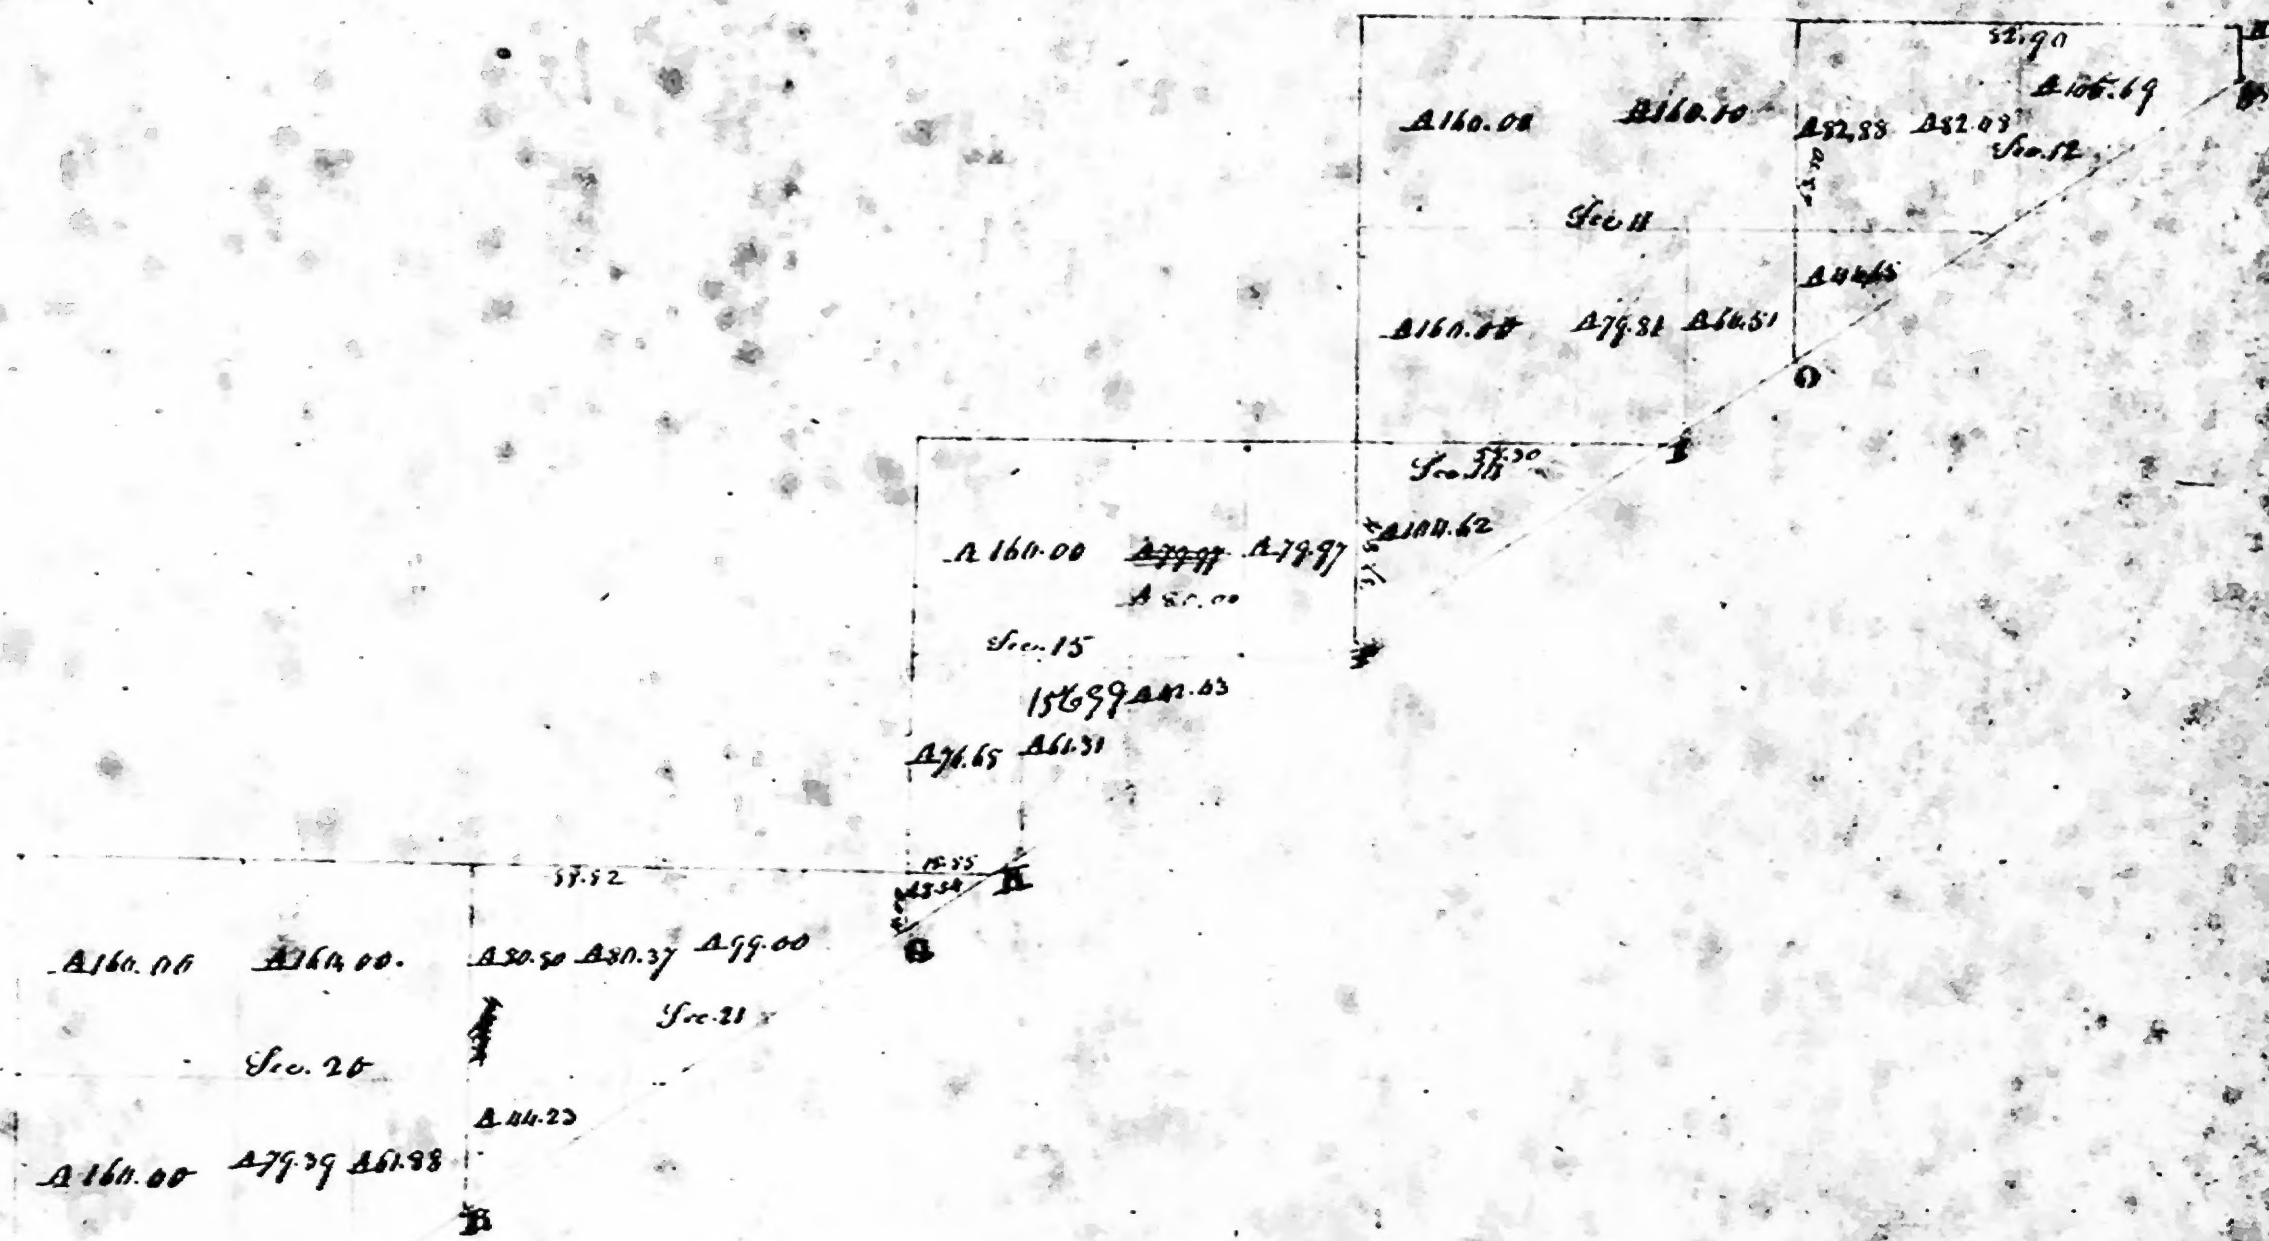

(Township N<sup>o</sup> 9 North, Range N<sup>o</sup> 4<sup>th</sup> East of 2<sup>d</sup> Meridian

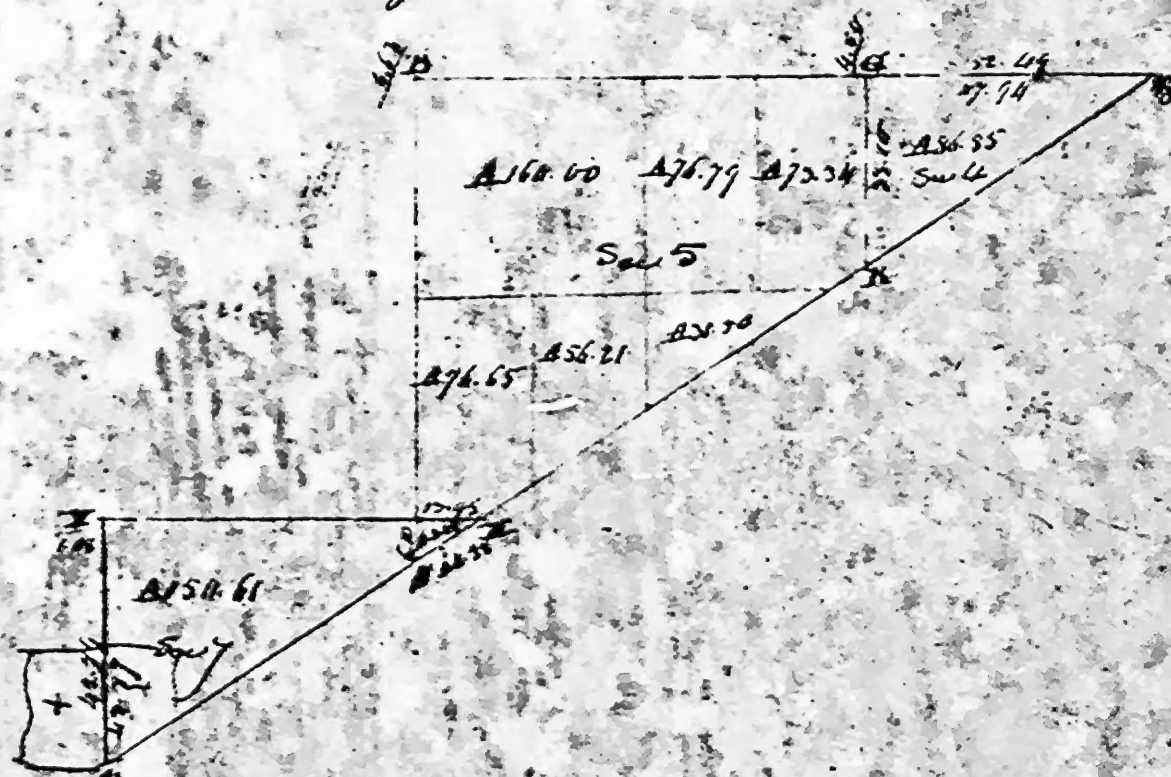




T. 7 N. R. 7 E. 2nd Mer.


[INDIANA]

7

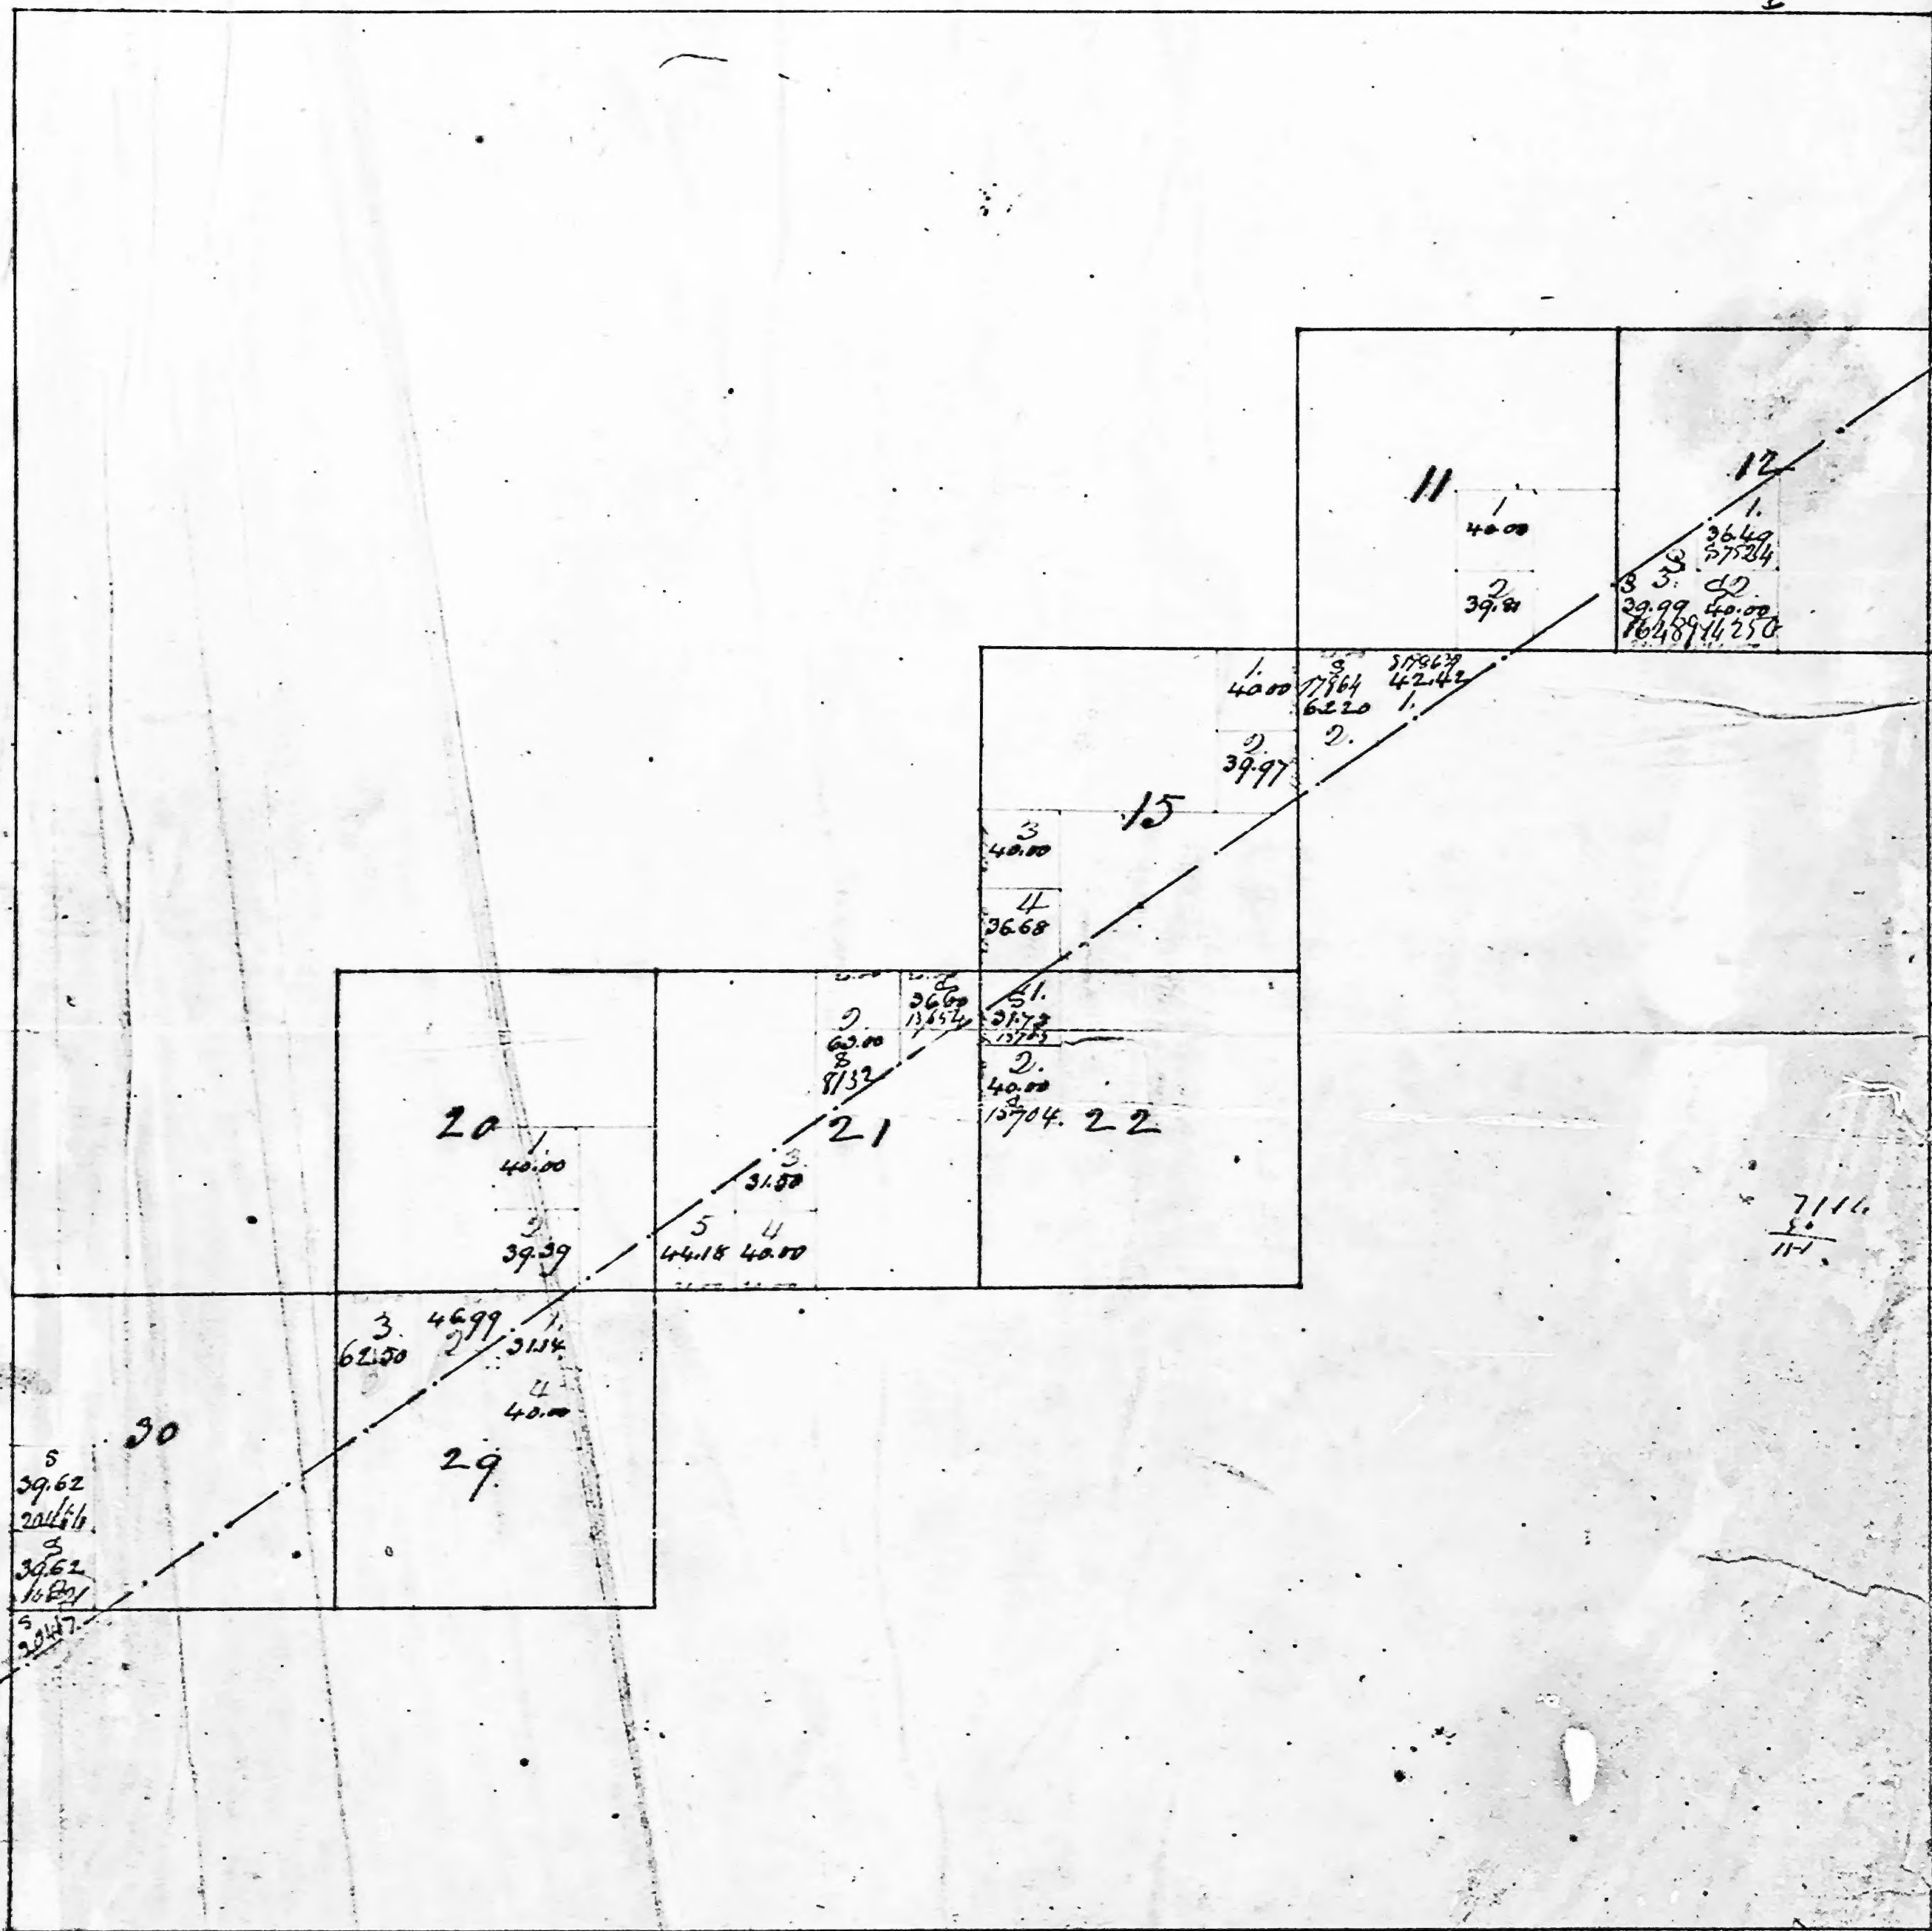

The foregoing subdivisions of fractional sections are  
 Copied from the original plats in this office.  
 Surveyor General's Office  
 Cincinnati Oct. 19th 1833  
 Saml. Miller  
 Ch. C.

by J. J. May & Co. Ind. Mer. ✓

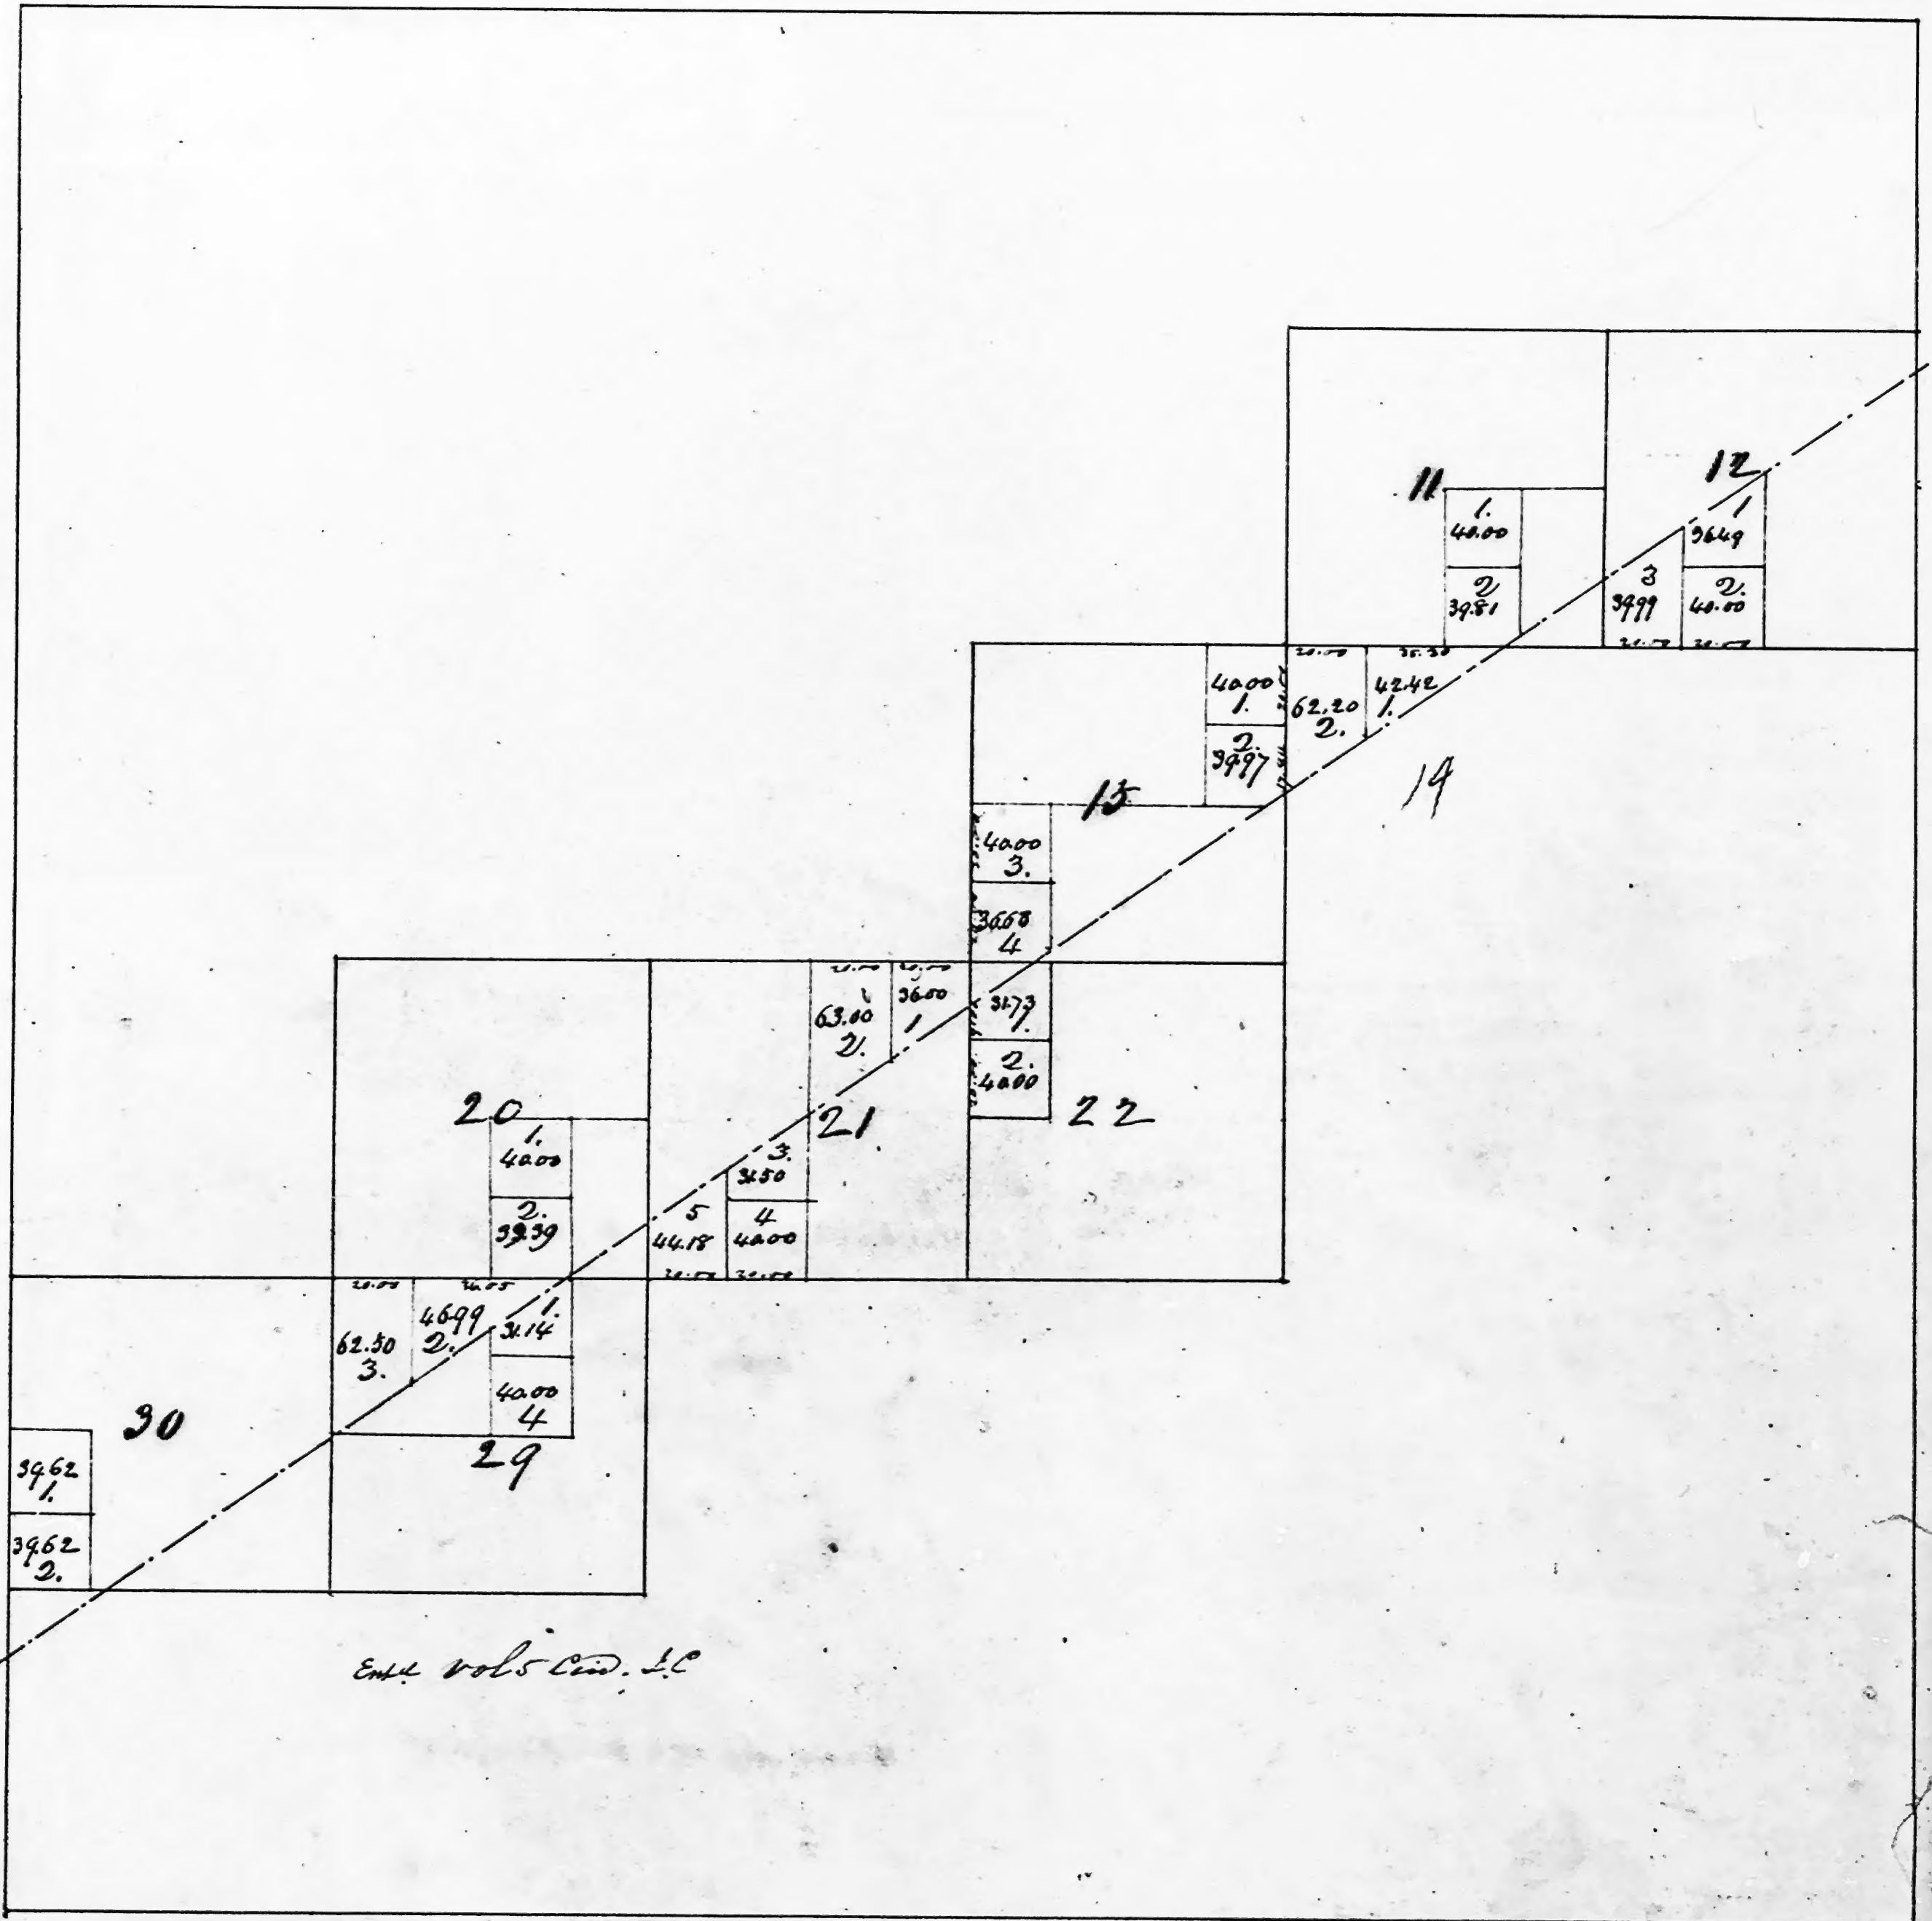

Ent. vol. C. 1. C.


The foregoing subdivisions of fractional sections, are truly copied from the original plat in this office.  
Surveyor General's Office  
Cincinnati October 19<sup>th</sup> 1859

Sam. Williams  
Ch. clk.



## 1


Township IV<sup>o</sup> 8<sup>th</sup>, Range IV<sup>o</sup> 9 & 2<sup>d</sup> m<sup>th</sup>

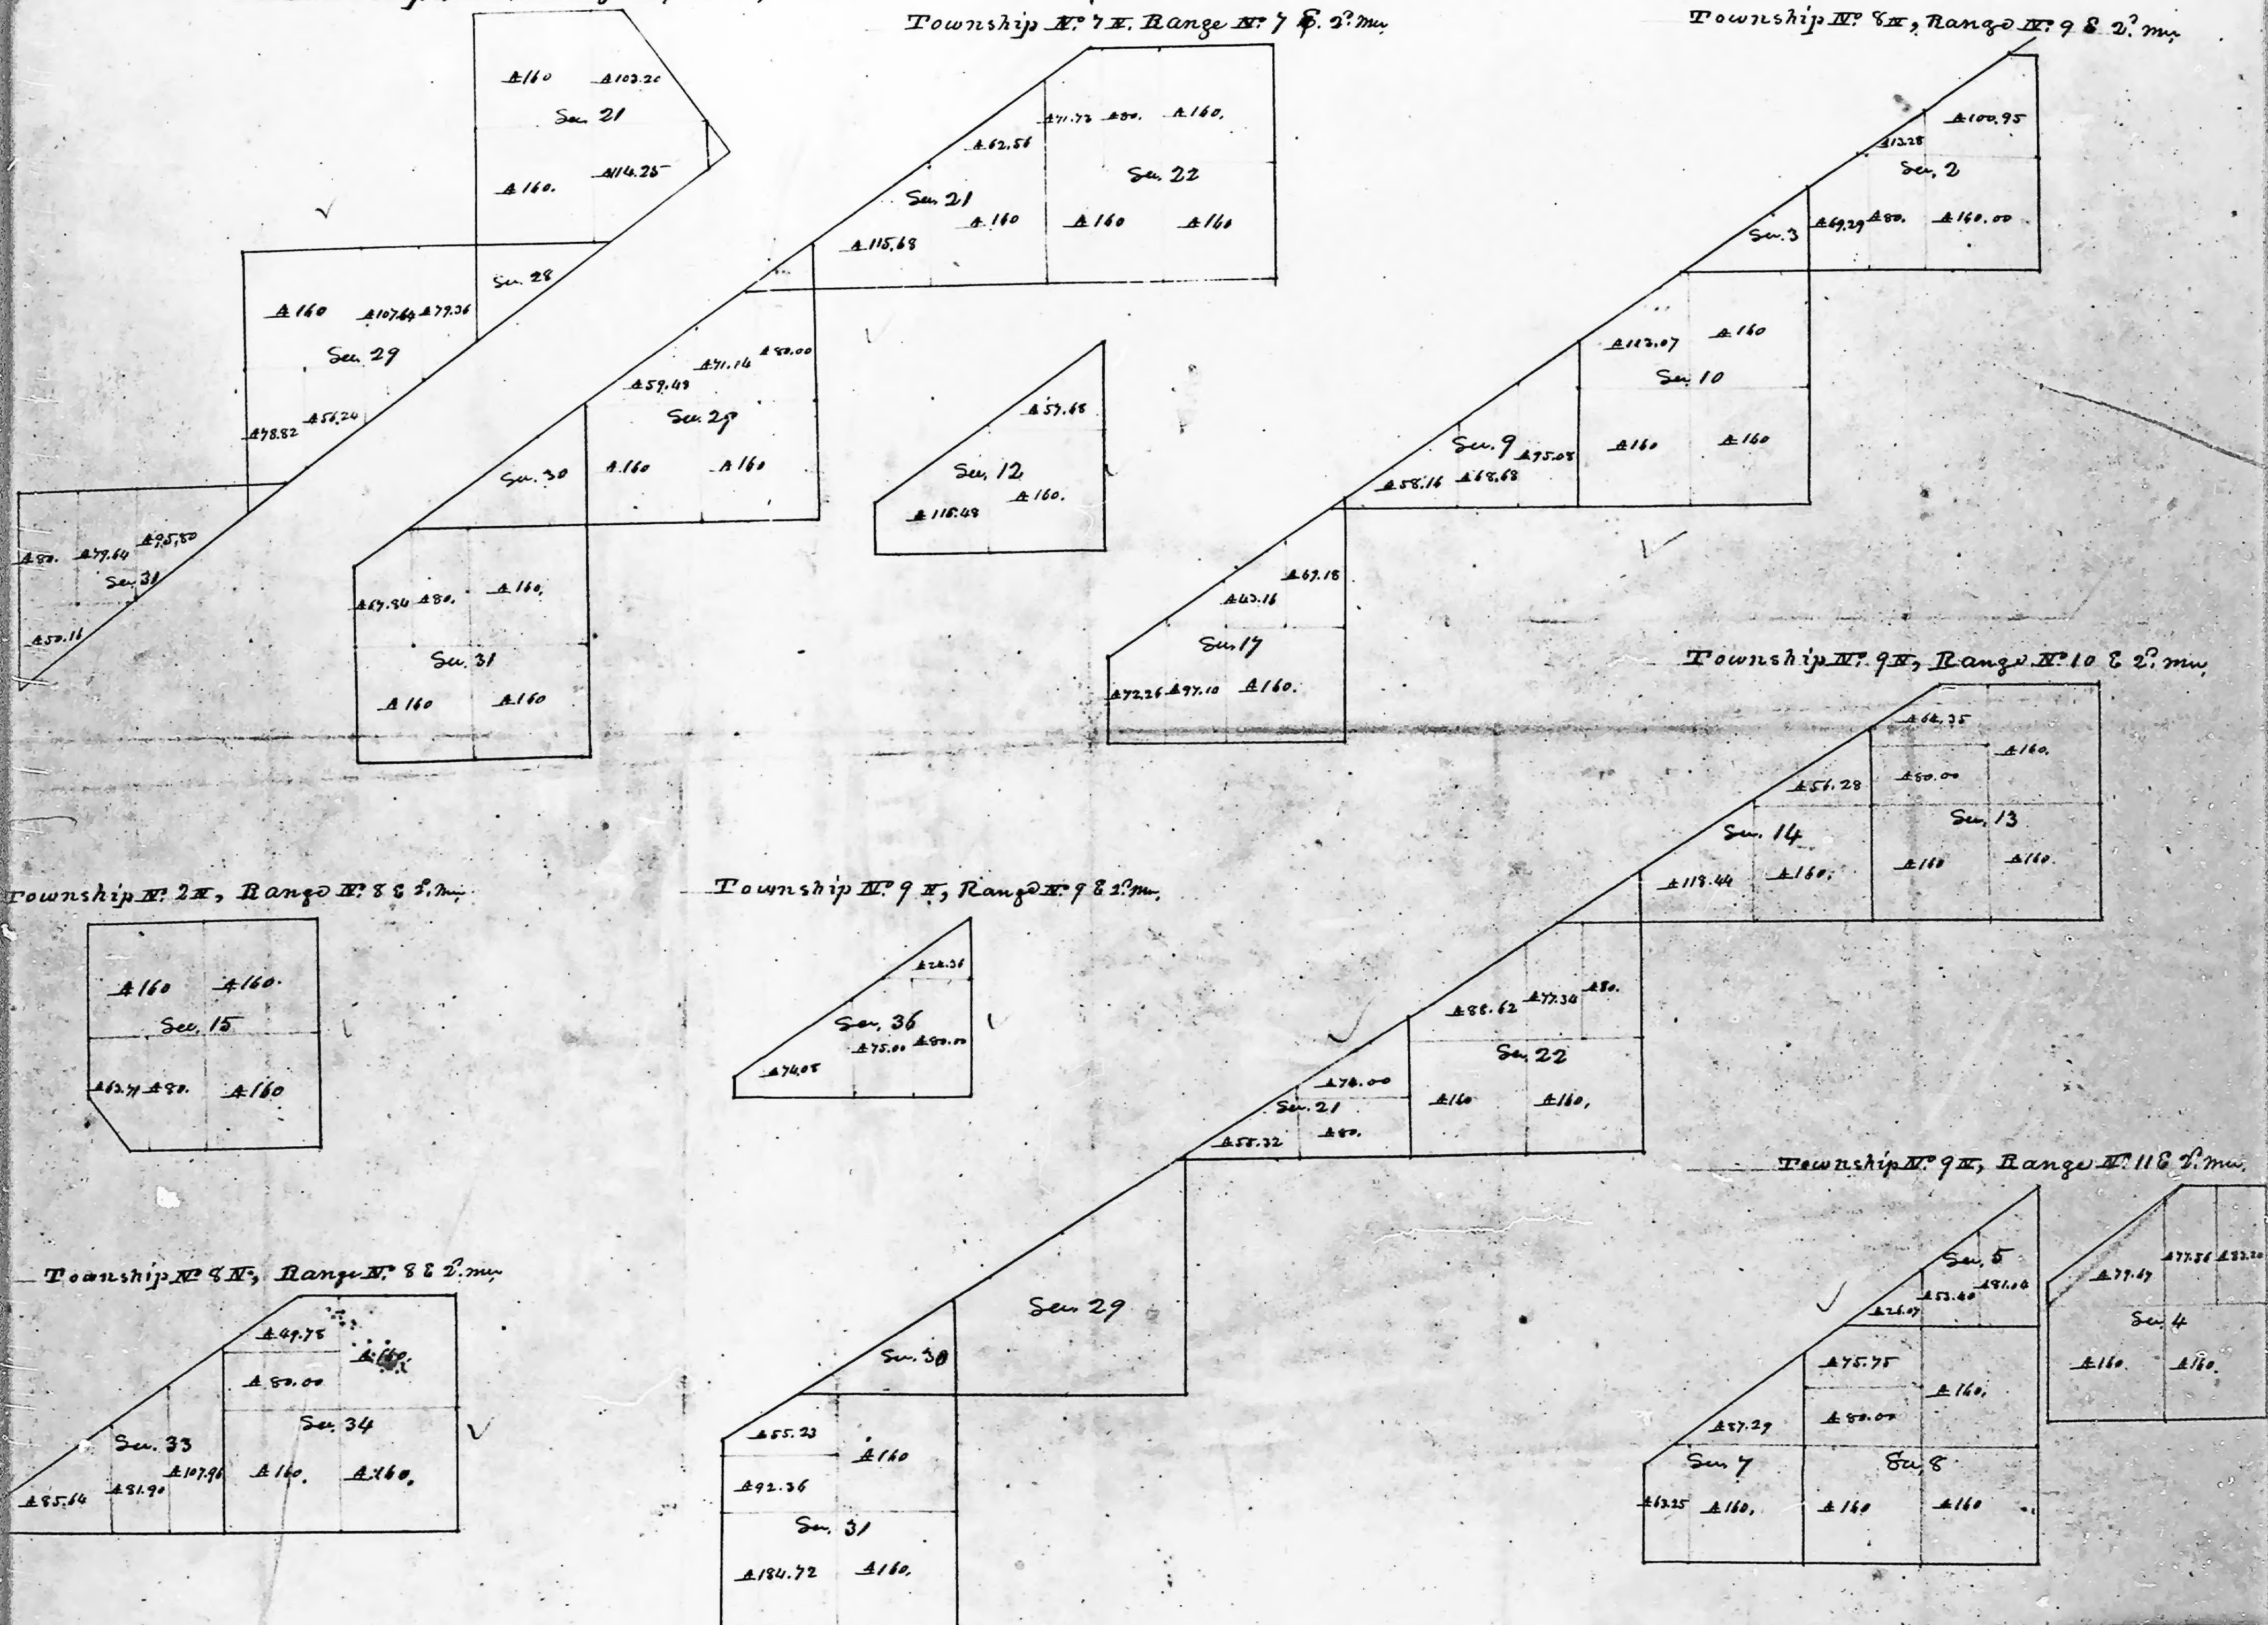



(7 N. 7 E) 2 PM 5 1/2

[INDIANA]

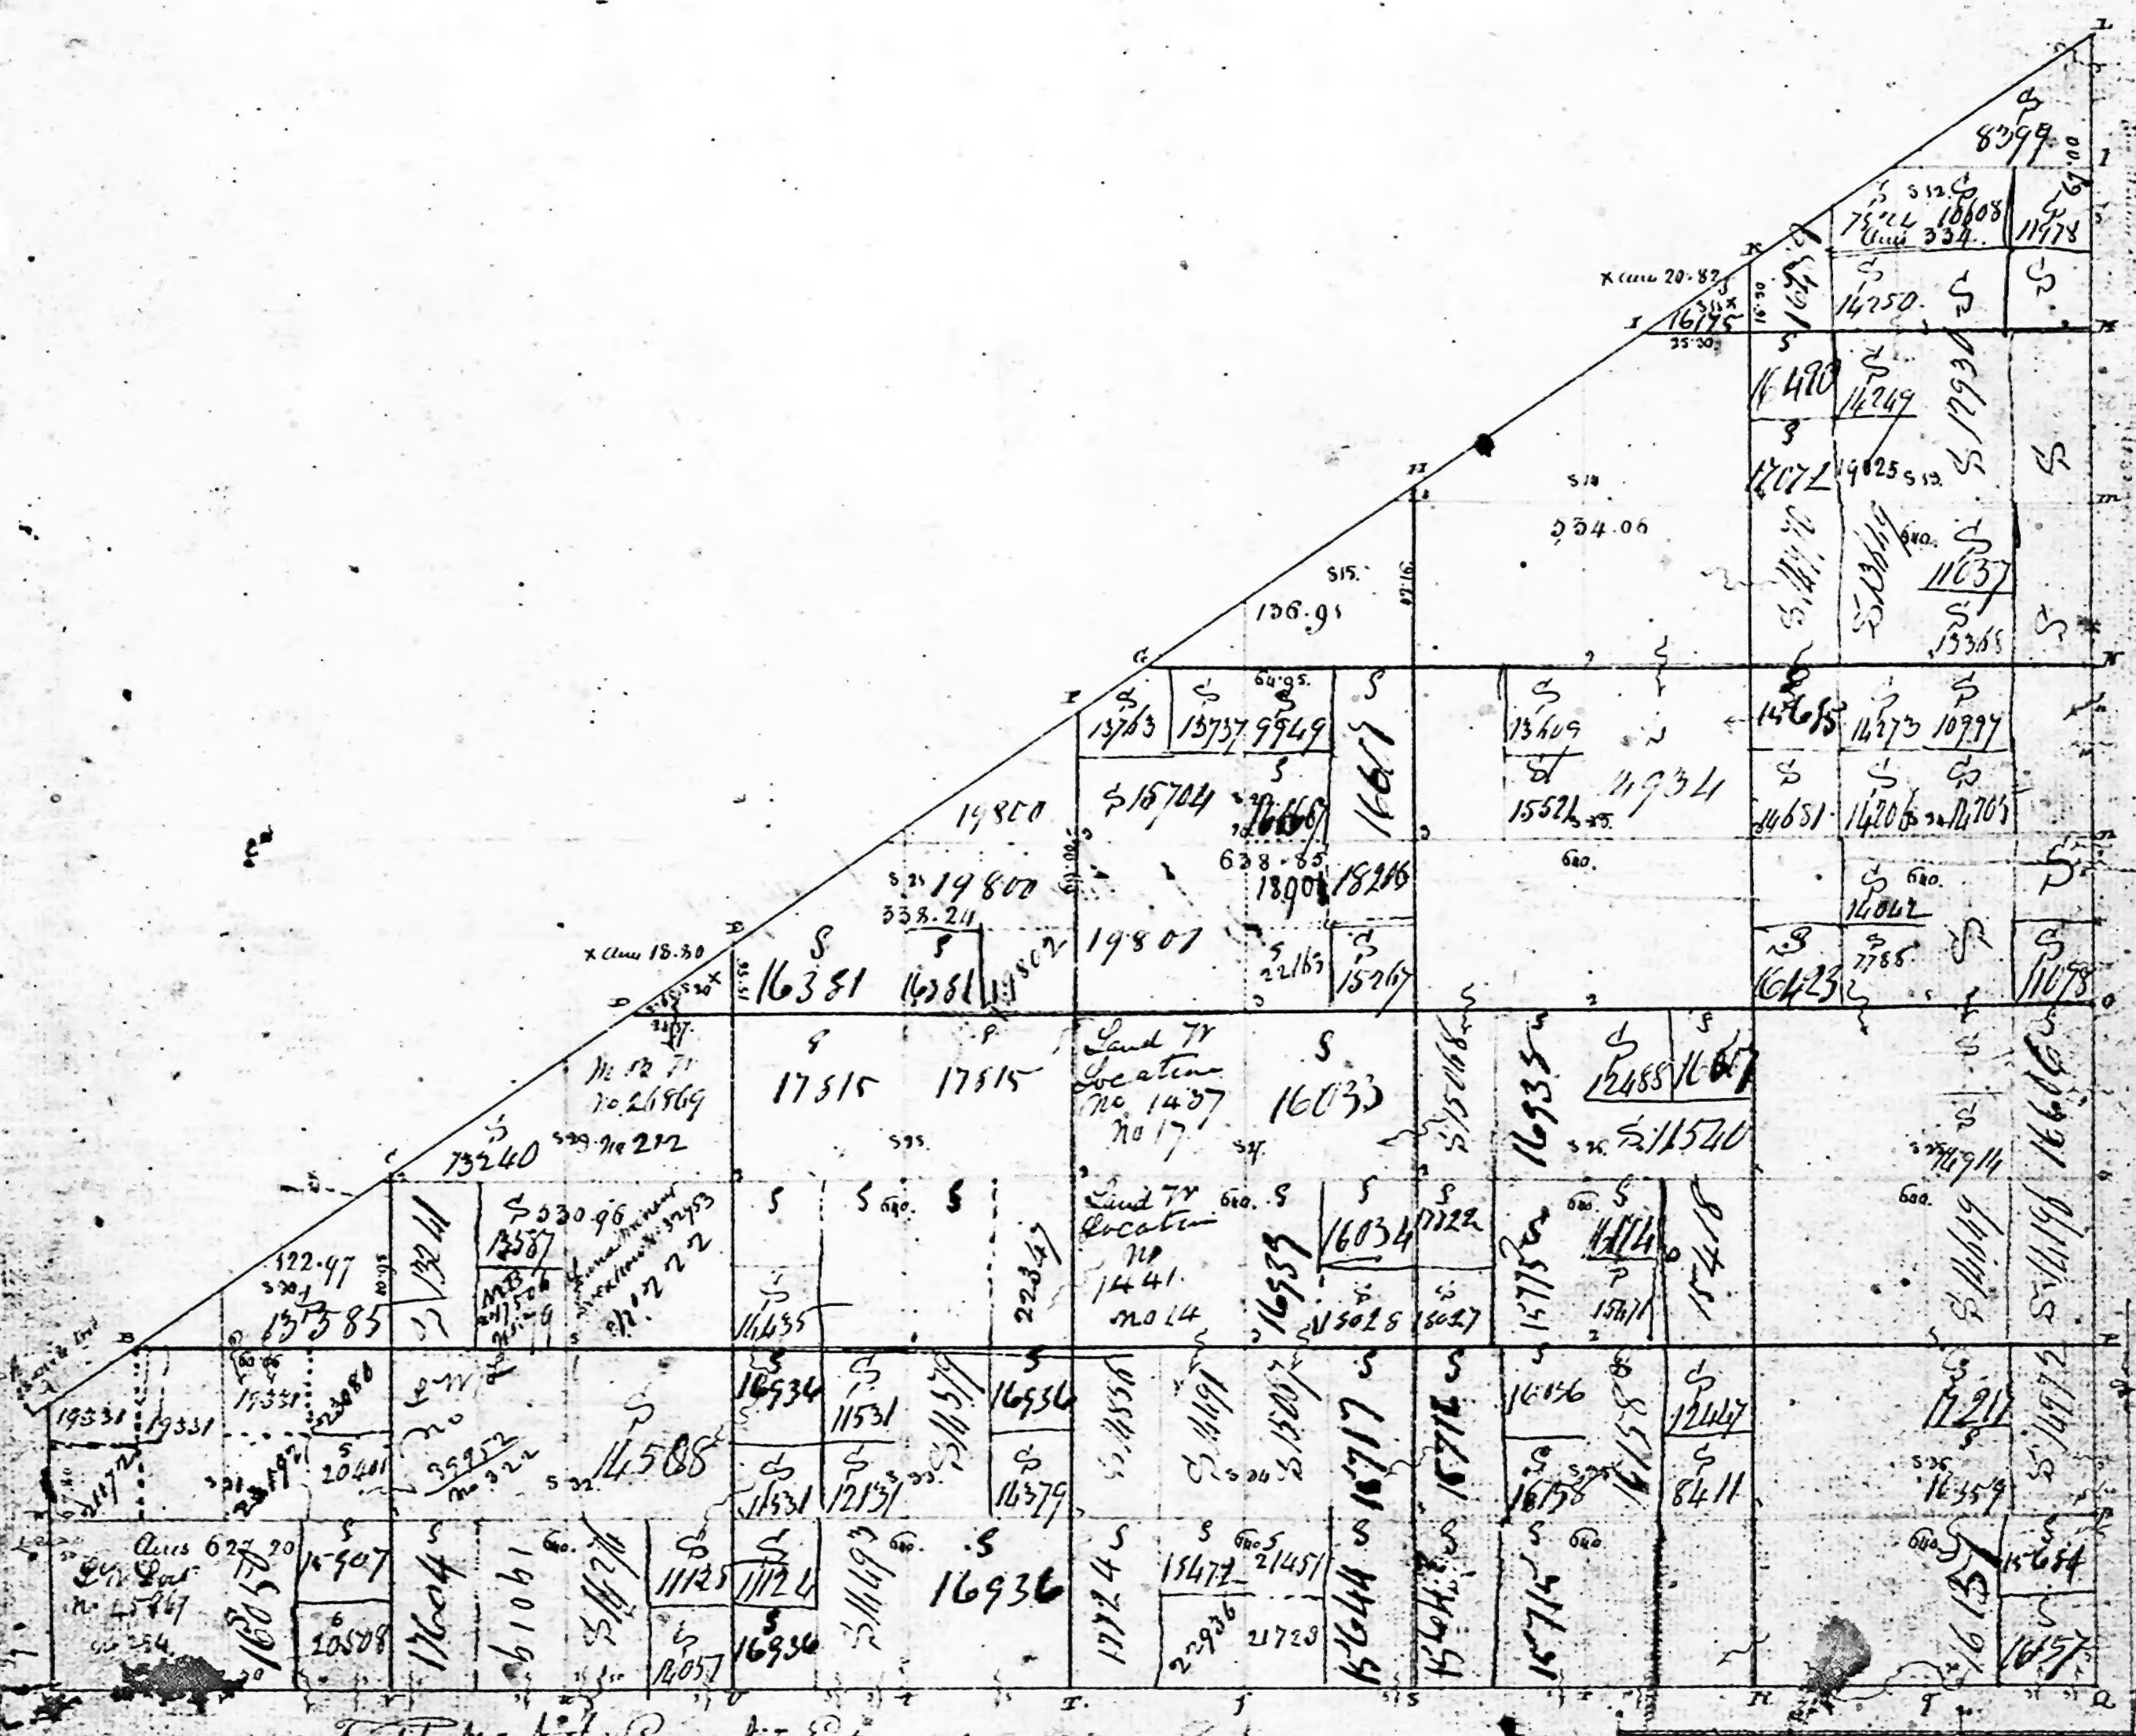

Pursuant to a Contract with Instructions from Jared Mansfield, Survey General of the United States, bearing date the 1st day of June 1864. I have admeasured, laid out & surveyed, the above described Township; & do hereby certify that it had such marks & corners, both natural & artificial, as are represented on said plat & described in the Field Notes made thereof & returned with this plat into the Survey General's Office.

Certified this 27 day of December 1864

John C. Carter  
Jared Mansfield  
Sur. Genl.




Arthur H. H. H.



Township N<sup>o</sup> VII North, Range N<sup>o</sup> VII East of 2<sup>d</sup> Mer.

[INDIANA]

9

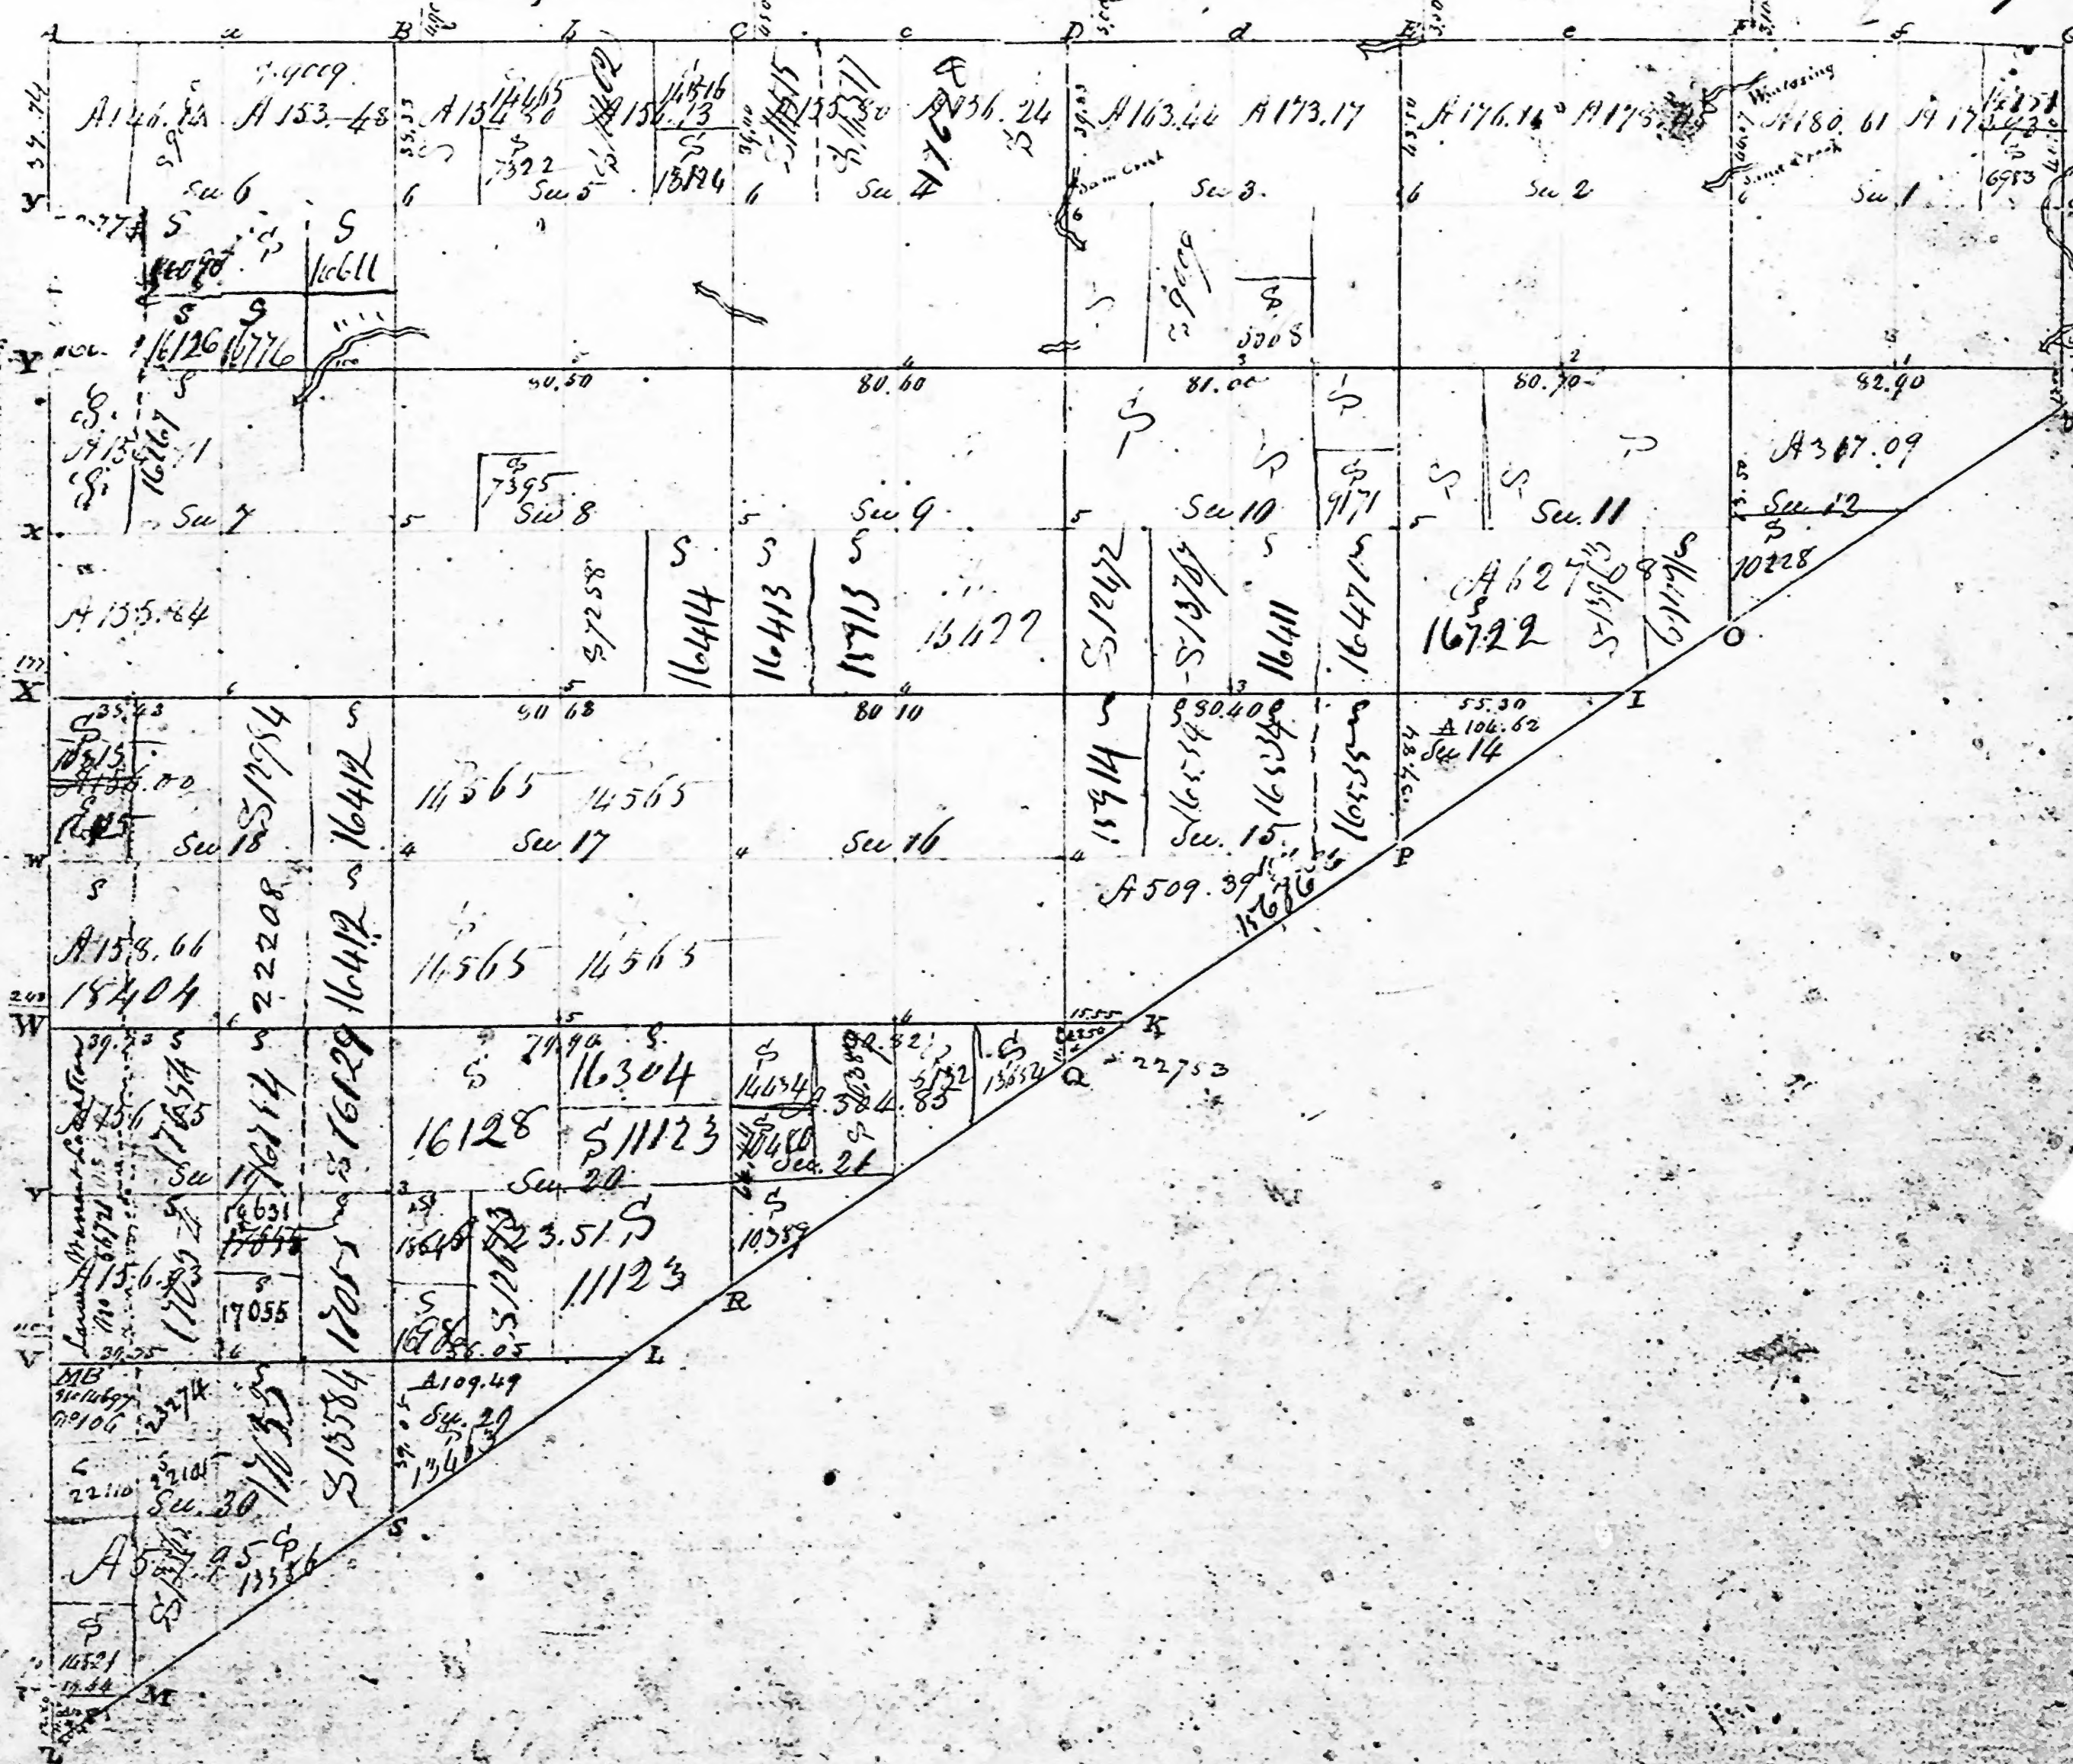

A finer copy from the Original, on Sale in 1800.  
 Messrs. General's Office - March 5<sup>th</sup> 1810.